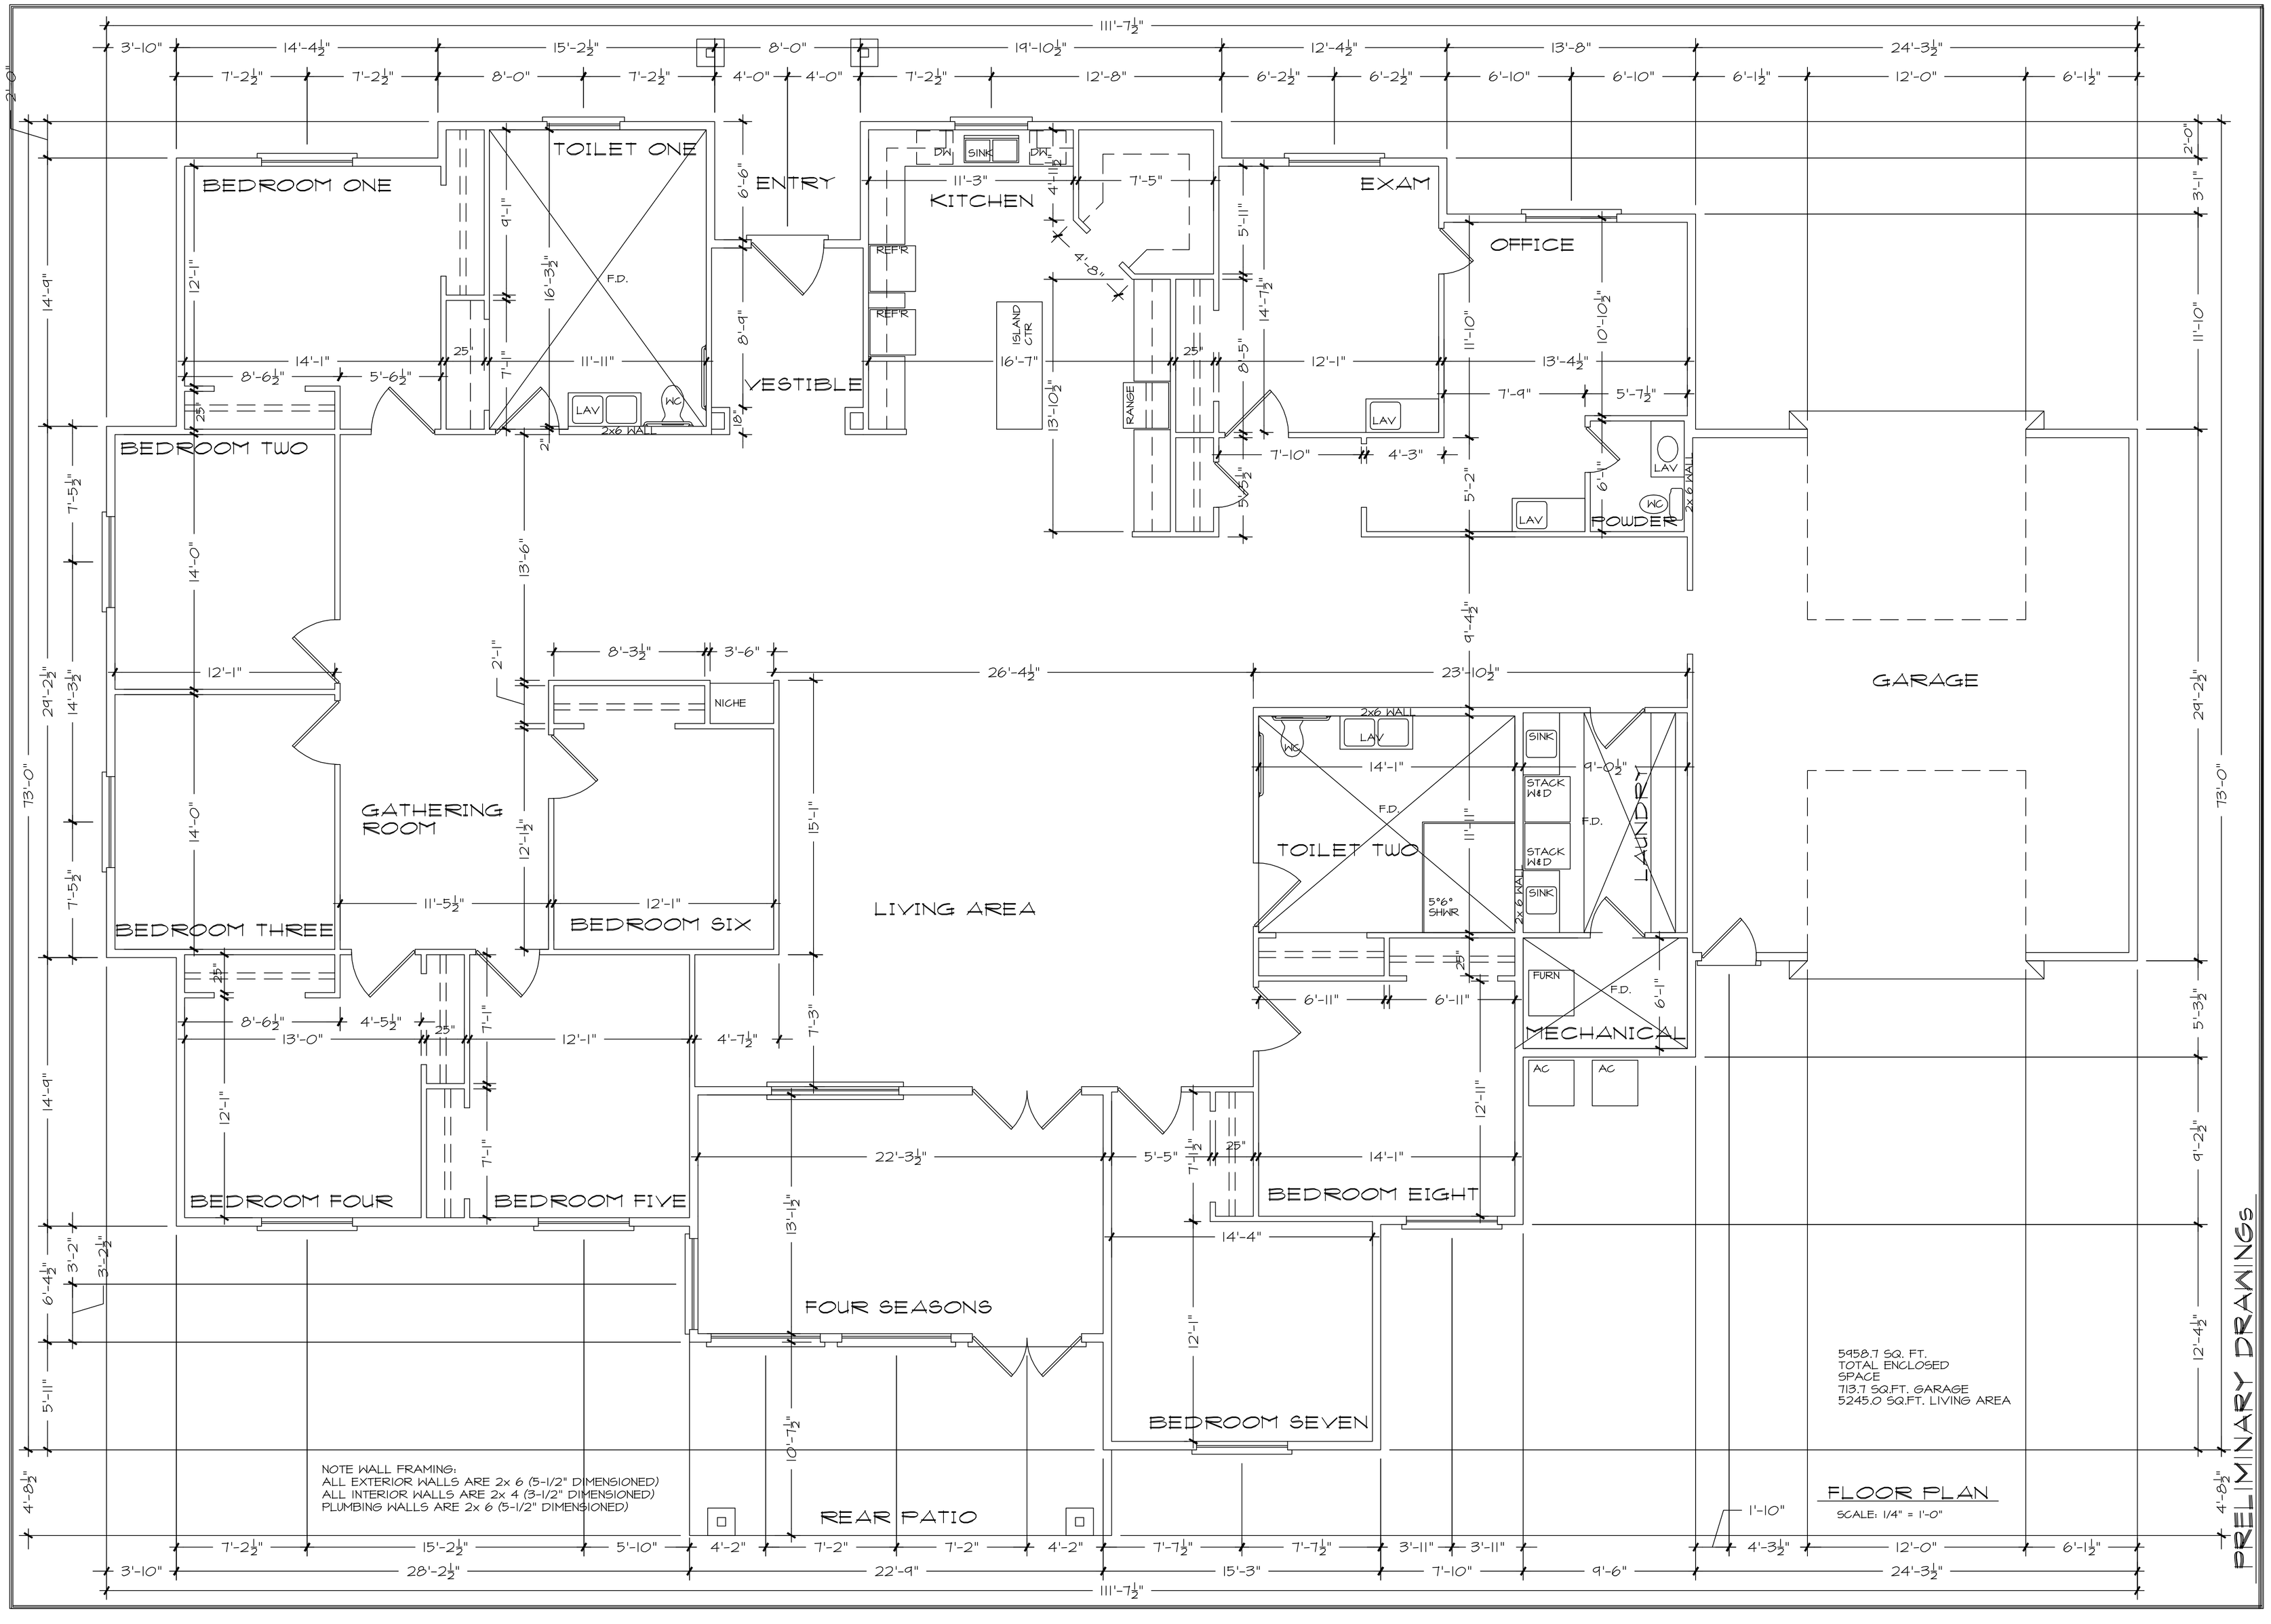


CHRISTOPHER KRABACHER ARCHITECT
P.O. BOX 2592,
GRAND JUNCTION, COLORADO 81502
1206 ROOD AVENUE,
GRAND JUNCTION, COLORADO
(970) 243-3587 (970) 640-8831
ckoury@yahoo.com

GENERAL CONTRACTOR:
HUFF HOMES CONSTRUCTION LLC
(970) 216-8419

GROUP RESIDENCE
2746 OLSEN AVENUE,
GRAND JUNCTION, COLORADO

FLOOR PLAN

DATE: 11/30/09
DRAWN: CK
CHECKED:
REVISIONS:

STATE OF COLORADO
CHRISTOPHER KRABACHER
89-20662
LICENSED ARCHITECT

SHEET NUMBER
A1
OF THREE